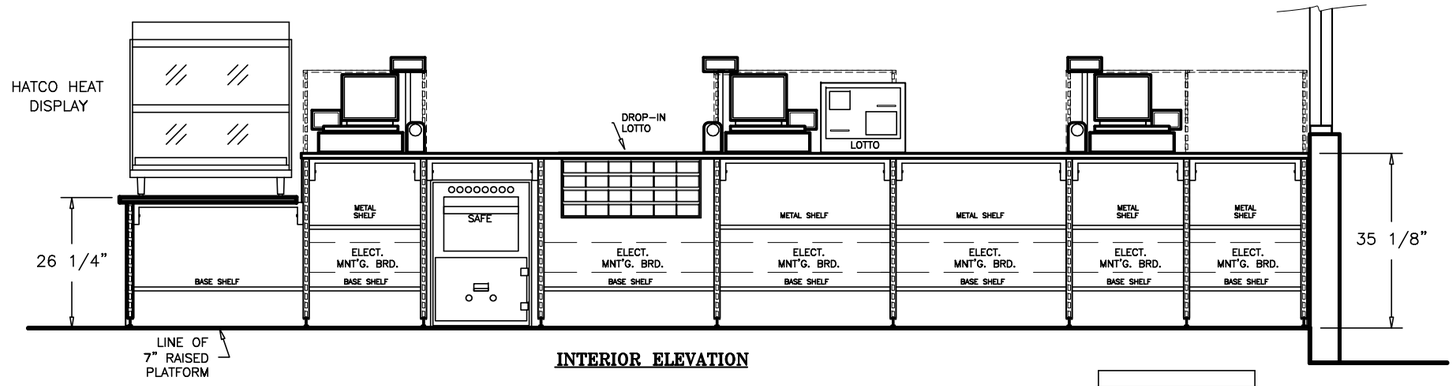

INTERIOR ELEVATION

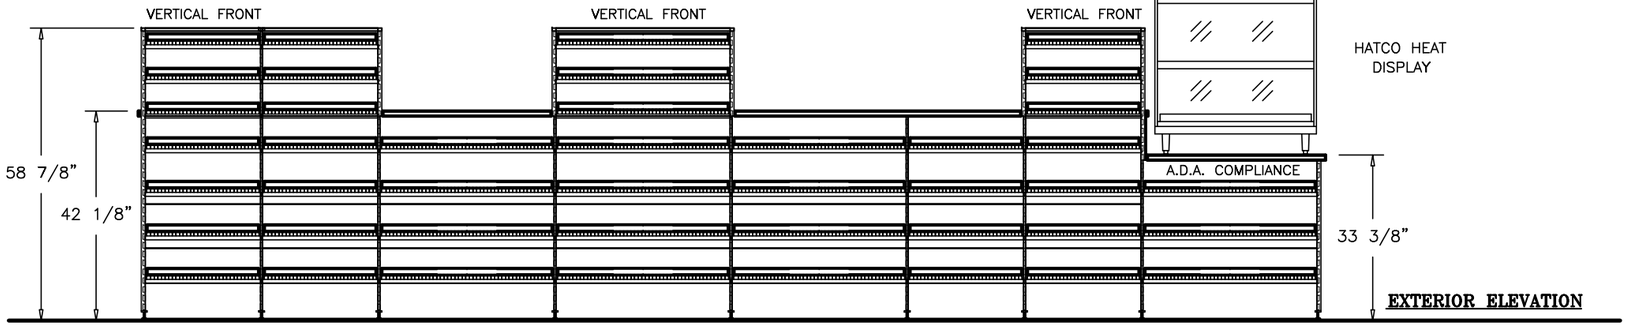

EXTERIOR ELEVATION

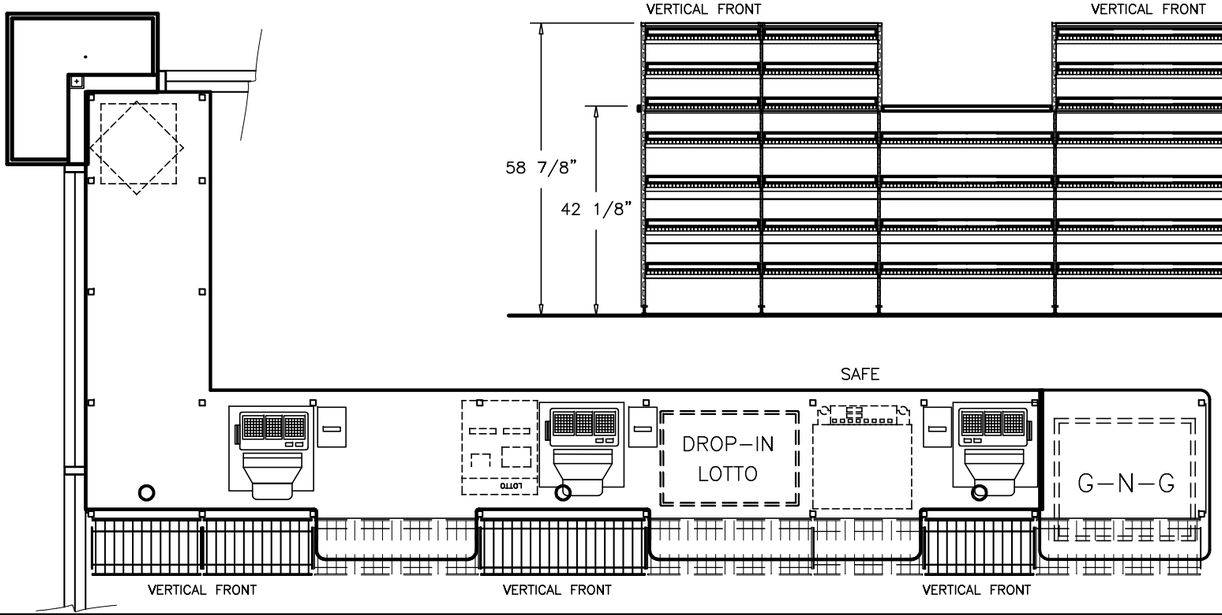

SALES COUNTER – EQUIPMENT LAYOUT

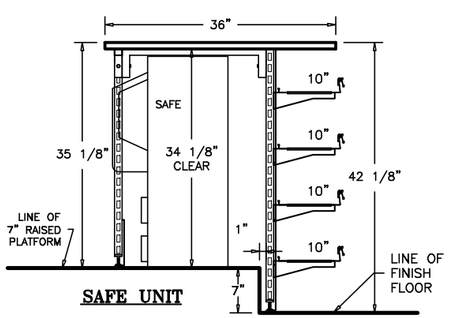

SAFE UNIT

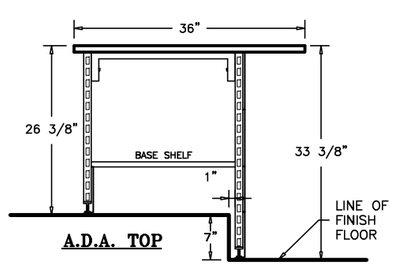

A.D.A. TOP

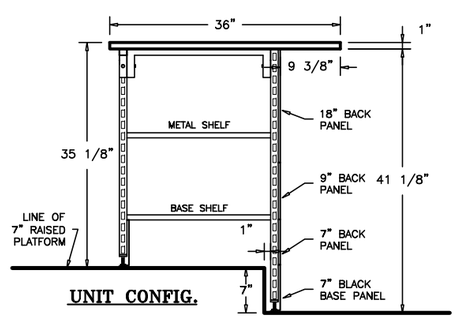

UNIT CONFIG.

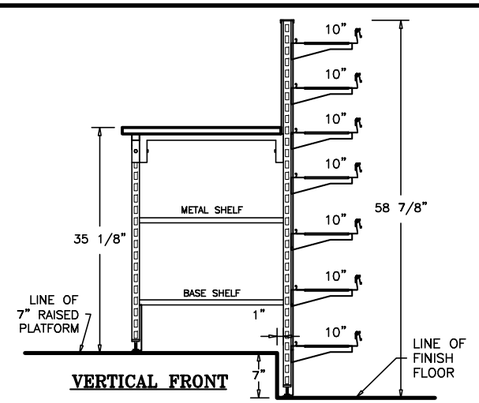

VERTICAL FRONT